07/03/2019 1:27:19 PM

BAR MEASURE 1" ON FULL SIZE SHEETS

LANDSCAPE LEGEND

- LIMIT OF LANDSCAPE CONSTRUCTION
- PROPOSED ALUMINUM EDGER
- EVERGREEN TREE
- EVERGREEN SHRUB
- ORNAMENTAL GRASS
- ENHANCED NATIVE SEED MIX
- NMT — NO MOW FESCUE TURF SEEDING
- BM — SHREDDED BARK MULCH
- ORNAMENTAL FENCE
- CHAIN LINK FENCE

SHADE TREES

QTY	SYM	BOTANICAL NAME	COMMON NAME	SIZE	MATURE SIZE
6	GTS	Gleditsia triacanthos inermis 'Shademaster'	Shademaster Honeylocust	2.5" BB	50'-60'h x 30'-35'w

EVERGREEN TREES

QTY	SYM	BOTANICAL NAME	COMMON NAME	SIZE	MATURE SIZE
7	ABC	Abies concolor	White Fir	8'-10' BB	50'h x 30'w
10	JVG	Juniperus virginiana	Eastern Redceder	8' BB	30'-40'h x 8'-20'w
10	PGL	Picea glauca	White Spruce	8'-10' BB	50'h x 20'w
8	PGD	Picea glauca var. densata	Black Hills Spruce	8'-10' BB	30'-40'h x 15-25'w

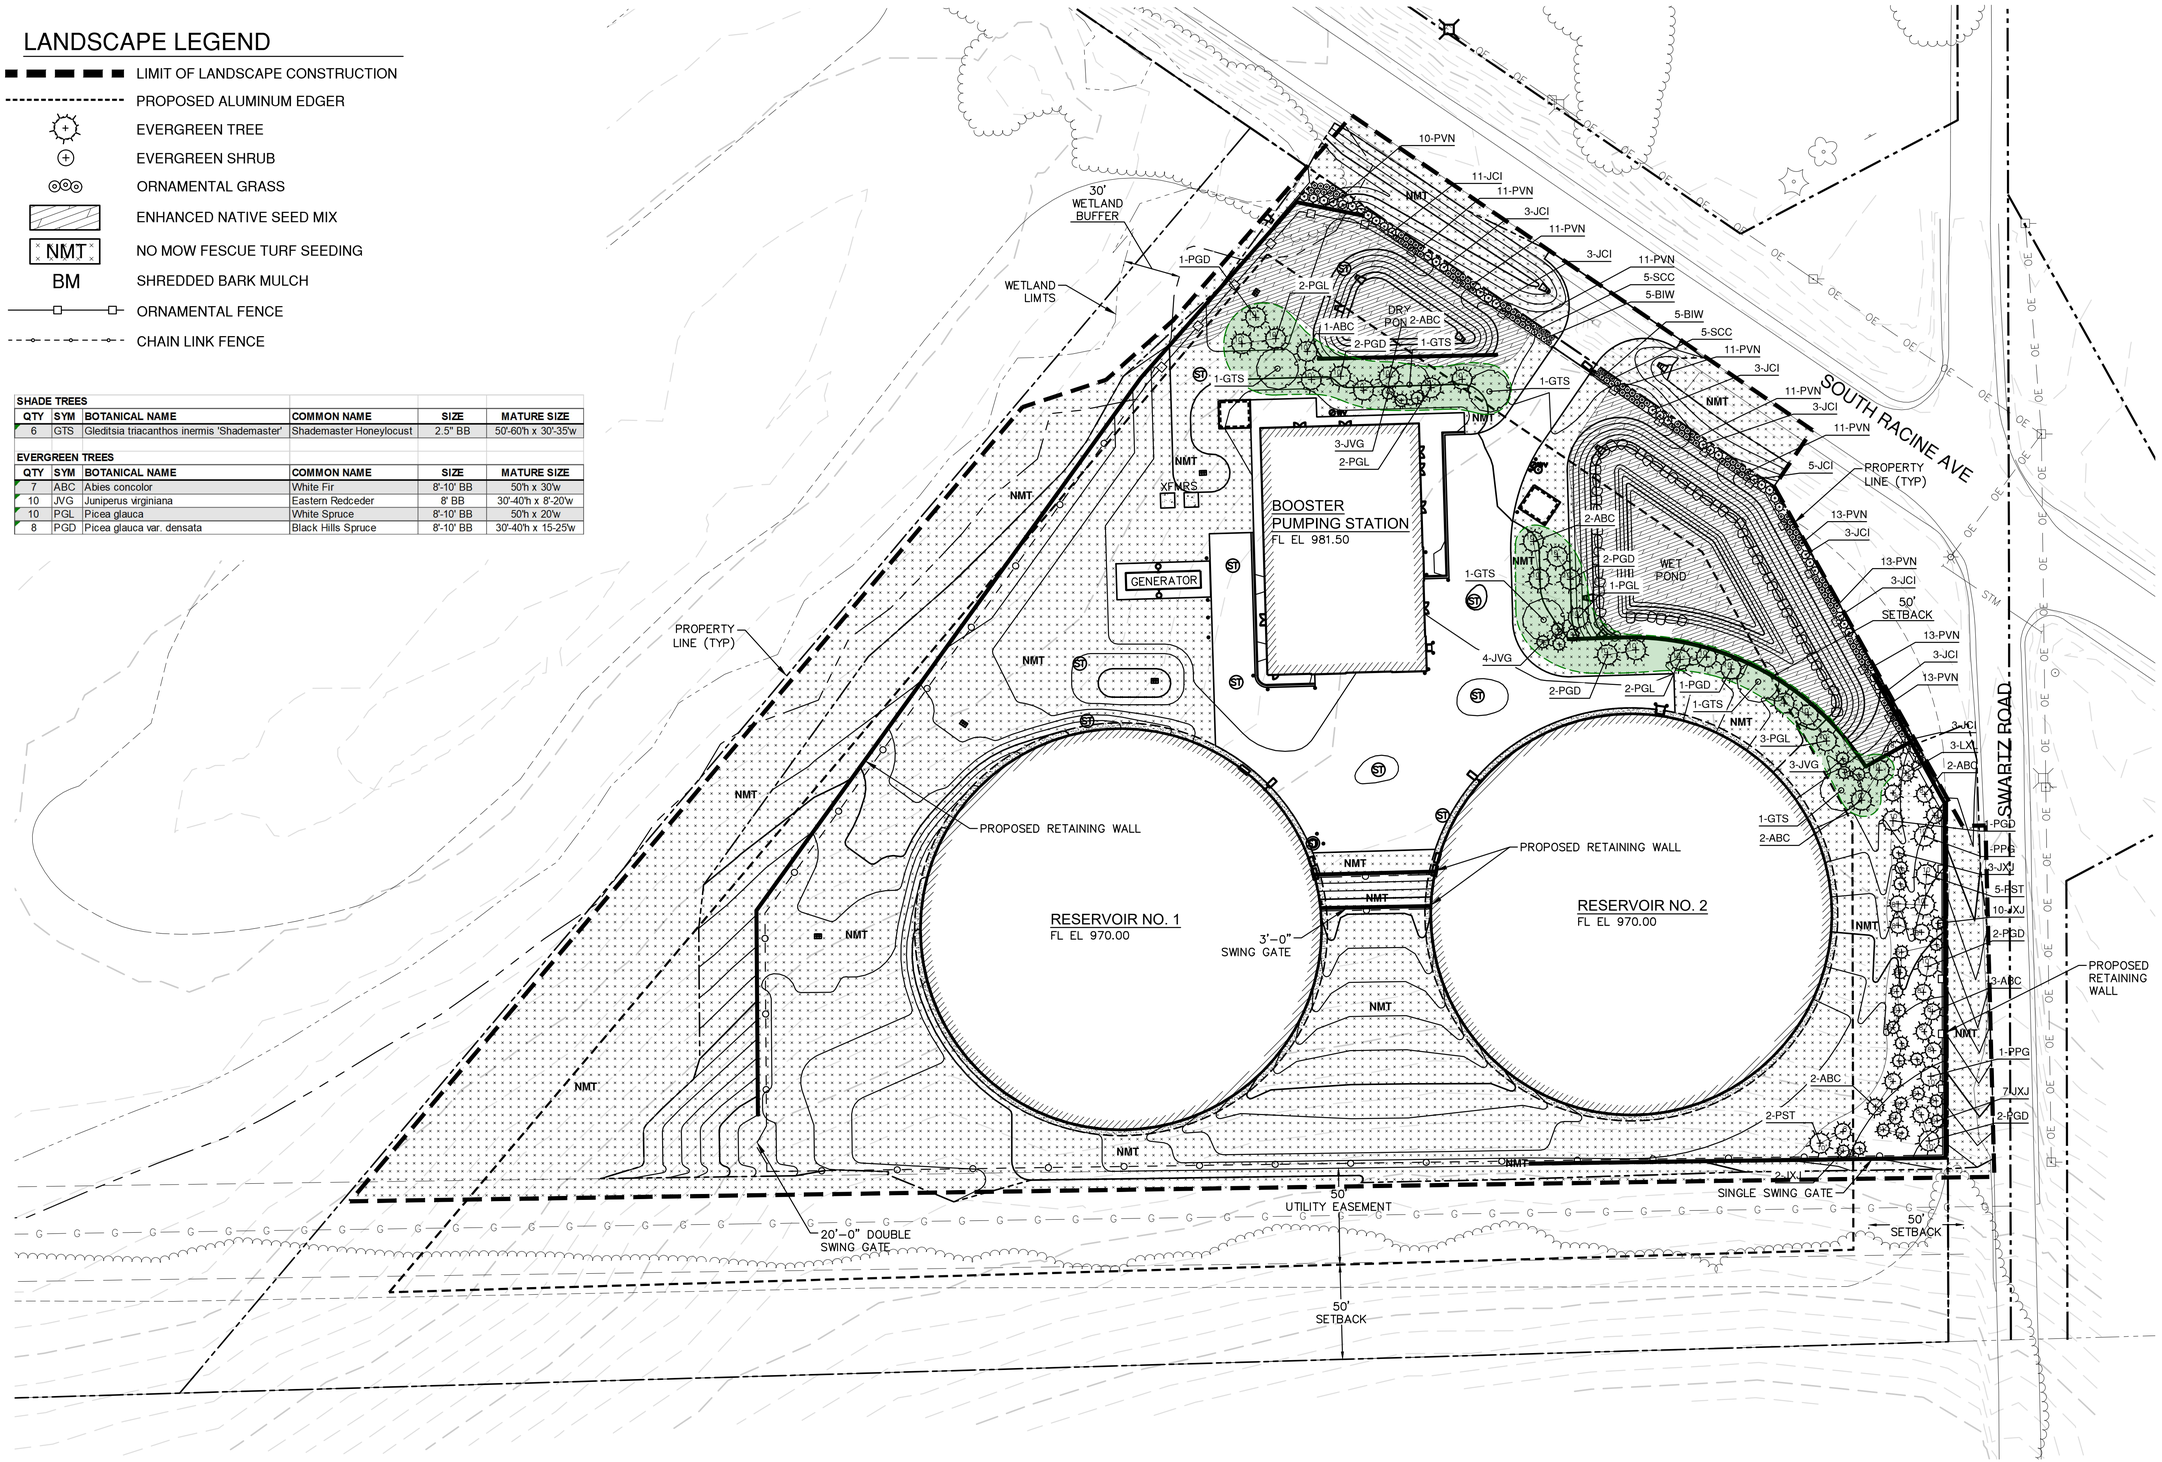

DRAFT 98% PROGRESS DRAWINGS

SEPTEMBER 2019

GRAEF

NO.	DATE	APPD	REVISION

Waukesha Water Utility — SERVING WAUKESHA SINCE 1886

GREELEY AND HANSEN — 741 N. GRAND AVE, SUITE 308, WAUKESHA, WI 53186

GREAT WATER ALLIANCE™

CONTRACT PACKAGE 3: BOOSTER PUMPING STATION, STORAGE, AND CHEMICAL FACILITIES

LANDSCAPE AND RESTORATION PLAN

APPROVED

SEAL AFFIXED
MONTH / DAY / YEAR

JULY 2019

JOB NO.: 15310			
DESGN	DDB	CHCK	PRE
APPRV	MNP	DRWN	ERR
SCALE:	1" = 40'		

DRAWING NUMBER

BC12

SHEET 61 OF 181 REV 0

FILE: X:\ML\2016\2016\0998\CAD\SITE\DWG\00\GH_00_BPSF_BC12_LANDSCAPE PLAN_0998.DWG