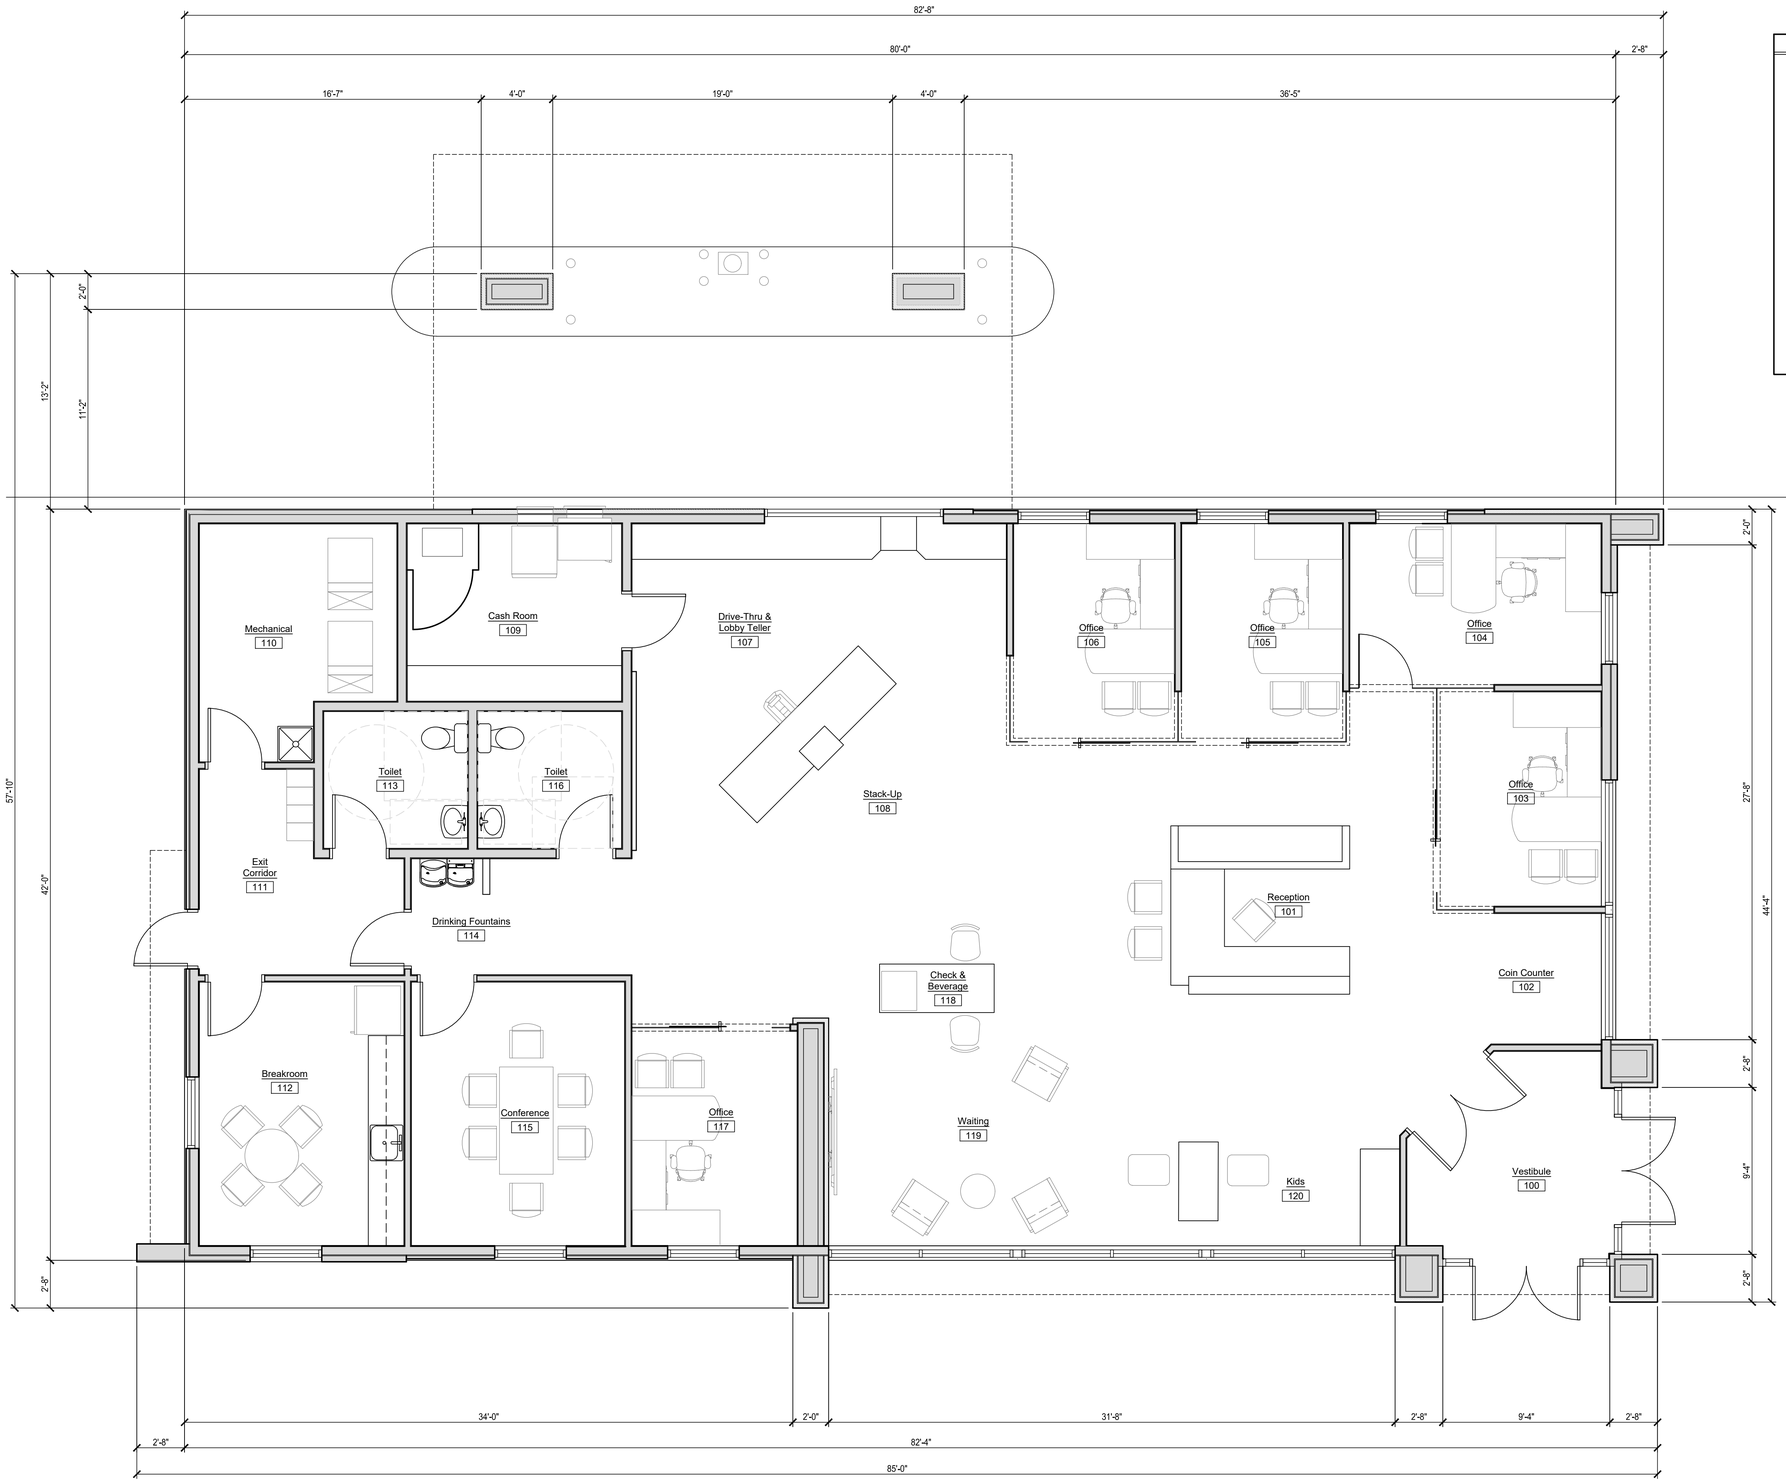

1 A-101 FIRST FLOOR PLAN
SCALE: 1/4" = 1'-0"

NORTH

FLOOR PLAN LEGEND

STUD WALL

BRICK VENEER

DOOR

WINDOW TYPE

A PARTITION TYPE
SEE SHEET A-099

DESIGN/BUILDER:

OUR BUSINESS IS BUILDING YOURS
LaMACCHIA GROUP
PLAN ▾ BRAND ▾ DESIGN ▾ BUILD ▾ EVOLVE
157 North Milwaukee Street
Milwaukee, Wisconsin 53202
T 414.223.4400 F 414.223.4488
www.lamacchiagroup.com

TRUSTONE FINANCIAL

WISCONSIN
MICHAEL P. EHRLICH
10596
PORT WASHINGTON, WI
ARCHITECT
6/20/2025

TruStone Financial Credit Union
12800 W National Ave
New Berlin, WI 53151

Planning & Zoning Submittal

REVISIONS:

NO.	DATE	BY	DESCRIPTION
	DATE		ISSUED FOR .....

LA MACCHIA GROUP PROJECT NUMBER:
WI-TSF-2502

DATE:
6/20/2025

SHEET TITLE:
FLOOR PLAN

SHEET NUMBER:
A-101

COPYRIGHT ©
LA MACCHIA GROUP
All information contained on this drawing including, but not limited to design concepts and details is the property of La Macchia Group. All ideas documented herein were created for this specific project and shall not be reused in any form without the written permission of La Macchia Group.

1 A-200 RENDERING
SCALE: NTS

EXTERIOR MATERIALS LEGEND			
CODE	MATERIAL	MANUFACTURER / DESCRIPTION	COLOR
ST-1	THIN STONE VENEER	EDEN VALDERS STONE - THIN VENEER 3/4" - 1 1/2"	WINDSOR - NATURAL QUARRY RUN SEAMFACE, NATURAL CLEFT TOP & BOTTOM, SNAPPED ENDS.
PC-1	PRECAST CONCRETE (WALL BASE)	CUSTOM CAST STONE	SANDSTONE
PC-2	PRECAST CONCRETE (CAPS & WATERTABLES)	CUSTOM CAST STONE	SANDSTONE
MO-1	MORTAR	SPEC-MIX	GRAY
EF-1	EIFS	DRYVIT EIFS	COLOR: AMARILLO WHITE TEXTURE: SANDPEBBLE
FC-1	FIBER CEMENT SIDING	NICHIHA - TUFF BLOCK	COLOR: MATCH DRYVIT AMARILLO WHITE
FC-2	FIBER CEMENT SIDING	NICHIHA - VINTAGEWOOD	COLOR: CEDAR
SF-1	ALUMINUM STOREFRONT	KAWNEER - STOREFRONT FRAMING SYSTEM	ANODIZED ALUMINUM, CENTER-GLAZED
GL-1	GLAZING	GUARDIAN SUNGUARD - SNX 51/23	CLEAR
GL-2	GLAZING	GUARDIAN SUNGUARD - SNX 62/27	CLEAR
MCP-1	METAL COMPOSITE PANEL	ALUCOBOND	COLOR: ANODIZED DARK BRONZE
MCP-2	METAL COMPOSITE PANEL	ALUCOBOND	COLOR: RGB 244/121/32 - PMS 158C (CUSTOM COLOR)
MT-1	METAL TRIM (FASCIA / SOFFIT / GUTTER / DOWNSPOUT)	ALUCOBOND	COLOR: ANODIZED DARK BRONZE
EPT-1	PAINT	SHERWIN WILLIAMS	COLOR: MATCH DRYVIT AMARILLO WHITE
RF-1	ASPHALT SHINGLES	CERTAINTEED - LANDMARK	COLOR: DRIFTWOOD
CW-1	PVC DECKING	TIMBERTECH ADVANCED PVC - HARVEST COLLECTION	COLOR: BROWNSTONE
BO-1	PLASTIC BOLLARD COVER	IDEAL SHIELD 7/2" BOLLARD COVER	COLOR: BROWN (PANTONE PQ-440C)

MATERIAL AREA CALCULATIONS:

MASONRY	1,094 (26%)
EIFS	593 (14%)
COMPOSITE METAL PANELS	305 (7%)
FIBER CEMENT SIDING	1,322 (32%)
OPENINGS	870 (21%)
TOTALS	4,184 SF

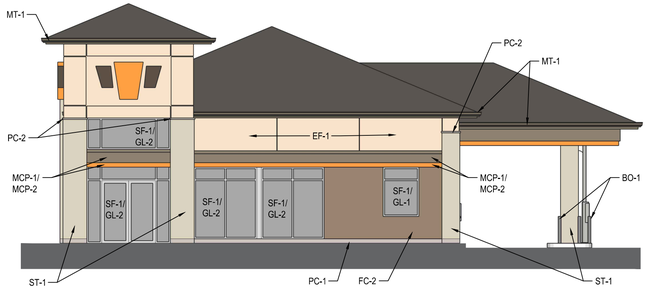

2 A-200 EAST ELEVATION
SCALE: 1/8"=1'-0"

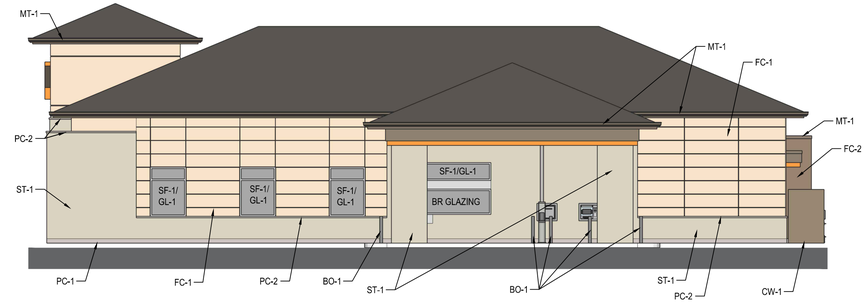

3 A-200 NORTH ELEVATION
SCALE: 1/8"=1'-0"

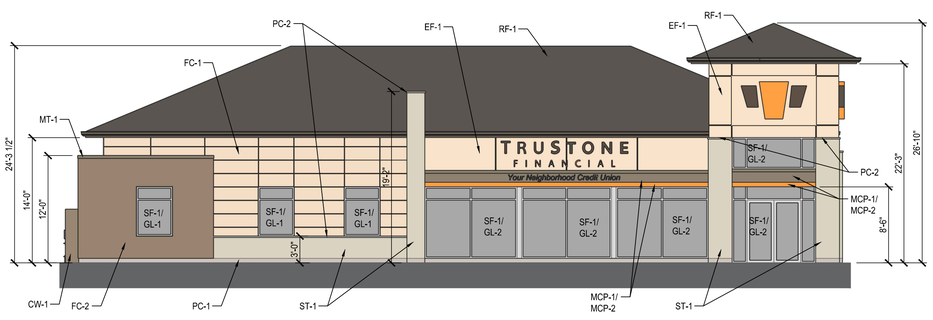

4 A-200 SOUTH ELEVATION
SCALE: 1/8"=1'-0"

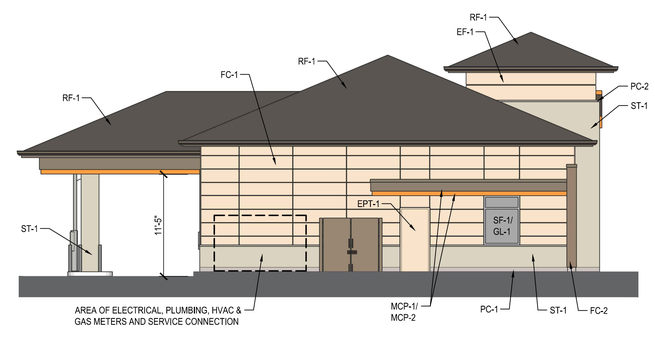

5 A-200 WEST ELEVATION
SCALE: 1/8"=1'-0"

DESIGN/BUILDER:
OUR BUSINESS IS BUILDING YOURS
LaMACCHIA GROUP
PLAN ▾ BRAND ▾ DESIGN ▾ BUILD ▾ EVOLVE
157 North Milwaukee Street
Milwaukee, Wisconsin 53202
T 414.223.4400 F 414.223.4488
www.lamacchiagroup.com

TRUSTONE FINANCIAL

WISCONSIN
MICHAEL P. EHRLICH
10596
FORT WASHINGTON, WI
ARCHITECT
6/20/2025

TruStone Financial Credit Union
12800 W National Ave
New Berlin, WI 53151

Planning & Zoning Submittal

REVISIONS:

NO.	DATE	BY	DESCRIPTION
	DATE		ISSUED FOR .....

LA MACCHIA GROUP PROJECT NUMBER:
WI-TSF-2502

DATE:
6/20/2025

SHEET TITLE:
EXTERIOR ELEVATIONS

SHEET NUMBER:
A-200

COPYRIGHT ©
LA MACCHIA GROUP
All information contained on this drawing including, but not limited to design concepts and details is the property of La Macchia Group. All ideas documented herein were created for this specific project and shall not be reused in any form without the written permission of La Macchia Group.

ST-1
EDEN VALDERS STONE
THIN VENEER 3/4" - 1 1/2"
WINDSOR - NATURAL QUARRY RUN SEAMFACE,
NATURAL CLEFT TOP & BOTTOM. SNAPPED ENDS.

FC-1
NICHIHA FIBER CEMENT
TUFF BLOCK - CUSTOM COLOR
COLOR: (CUSTOM) AMARILLO WHITE

113
Amarillo White

MCP-1 / MCP-2
ALUCOBOND - COMPOSITE METAL PANEL
MCP-1 - WET SEAL
COLOR: ANODIZED DARK BRONZE
MCP-2 - DRY REVEAL
COLOR: (CUSTOM)

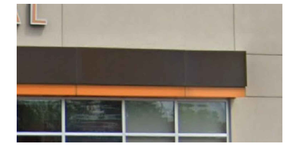

Dark Bronze
Anodized

ORANGE
PMS 158C
CMYK 0/65/100/0
RGB 244/121/32
HEX #F47920
ADA HEX #F89942

CW-1
TIMBERTECH ADVANCED PVC
COLOR: BROWNSTONE

FC-2
NICHIHA FIBER CEMENT
VINTAGEWOOD - WOOD SERIES
COLOR: CEDAR

VINTAGEWOOD
Cedar

MT-1
ALUCOBOND - COPINGMCP-1 - WET SEAL
COLOR: ANODIZED DARK BRONZE

Dark Bronze
Anodized

CW-1
IDEALSHIELD
COLOR: BROWN (PANTONE PQ-440C)

BROWN
(PANTONE PQ-440C)

PC-1 / PC-2
CUSTOM CAST STONE - WALL BASE, WATERTABLE & CAPS
COLOR: SANDSTONE

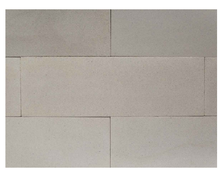

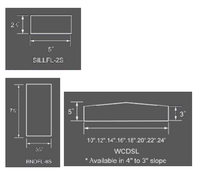

MO-1
SPEC MIX MORTAR
SM100 GRAY

SM100 Gray

SF-1 / GL-1 / GL-2
KAWNEER ALUMINUM STOREFRONT & GUARDIAN GLAZING
451T - CENTER GLAZING / SNX 51-23 & SNX 62-27
COLOR: ANODIZED ALUMINUM

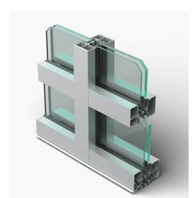

SNX 51/23

SNX 62/27

EPT-1
SHERWIN WILLIAMS PAINT
COLOR: (MATCH) AMARILLO WHITE

113
Amarillo White

EF-1
DRYVIT OUTSULATION
COLOR: AMARILLO WHITE

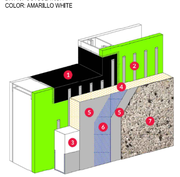

113
Amarillo White

RT-1
CERTAINTEED LANDMARK
COLOR: DRIFTWOOD

DESIGN/BUILDER:

OUR BUSINESS IS BUILDING YOURS
LaMACCHIA GROUP
PLAN ▾ BRAND ▾ DESIGN ▾ BUILD ▾ EVOLVE
157 North Milwaukee Street
Milwaukee, Wisconsin 53202
T 414.223.4400 F 414.223.4488
www.lamacchiagroup.com

TRUSTONE FINANCIAL

WISCONSIN
MICHAEL P. EHRLICH
10596
PORT WASHINGTON, WI
ARCHITECT
6/20/2025

TruStone Financial Credit Union
12800 W National Ave
New Berlin, WI 53151

Planning & Zoning Submittal

REVISIONS:

NO.	DATE	BY	DESCRIPTION
	DATE		ISSUED FOR .....

LA MACCHIA GROUP PROJECT NUMBER:
WI-TSF-2502

DATE:
6/20/2025

SHEET TITLE:
EXTERIOR ELEVATIONS

SHEET NUMBER:
A-201

COPYRIGHT ©
LA MACCHIA GROUP
All information contained on this drawing including, but not limited to design concepts and details is the property of La Macchia Group. All ideas documented herein were created for this specific project and shall not be reused in any form without the written permission of La Macchia Group.